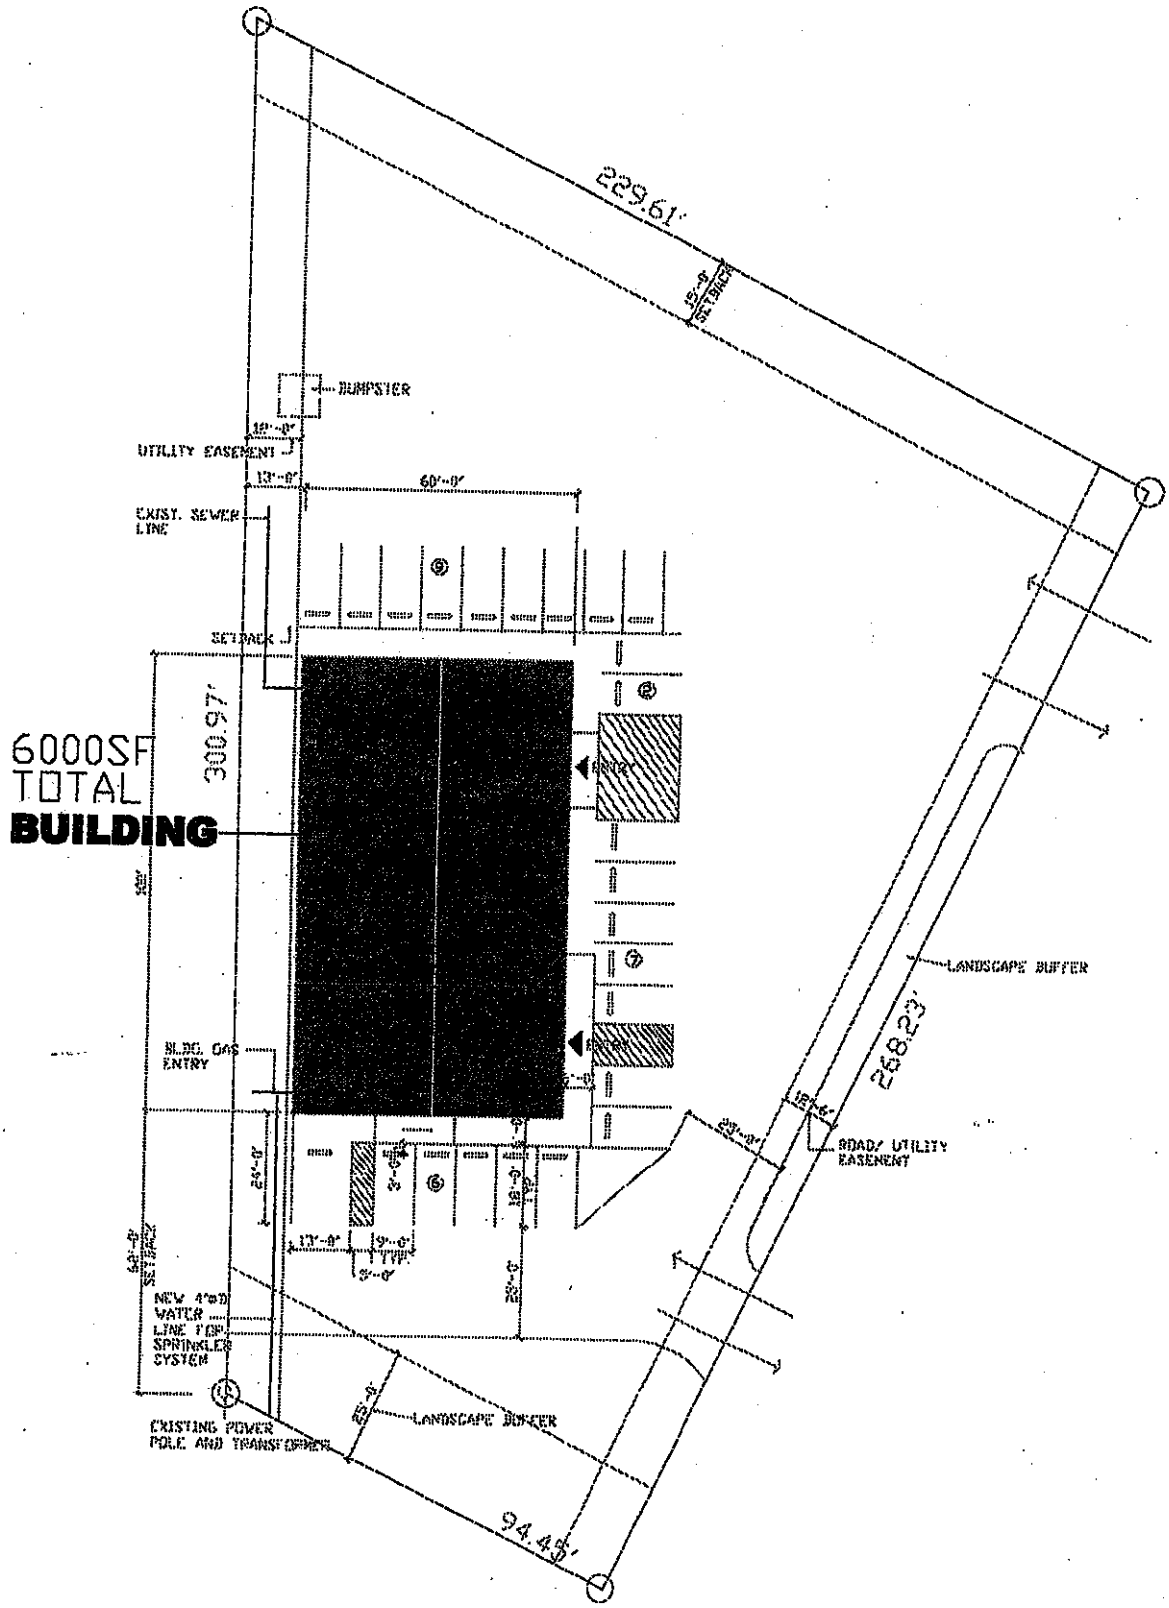

EAST MTN. VINEYARD CHURCH

SITE PLAN

SCALE: 1"=20'-0"

N